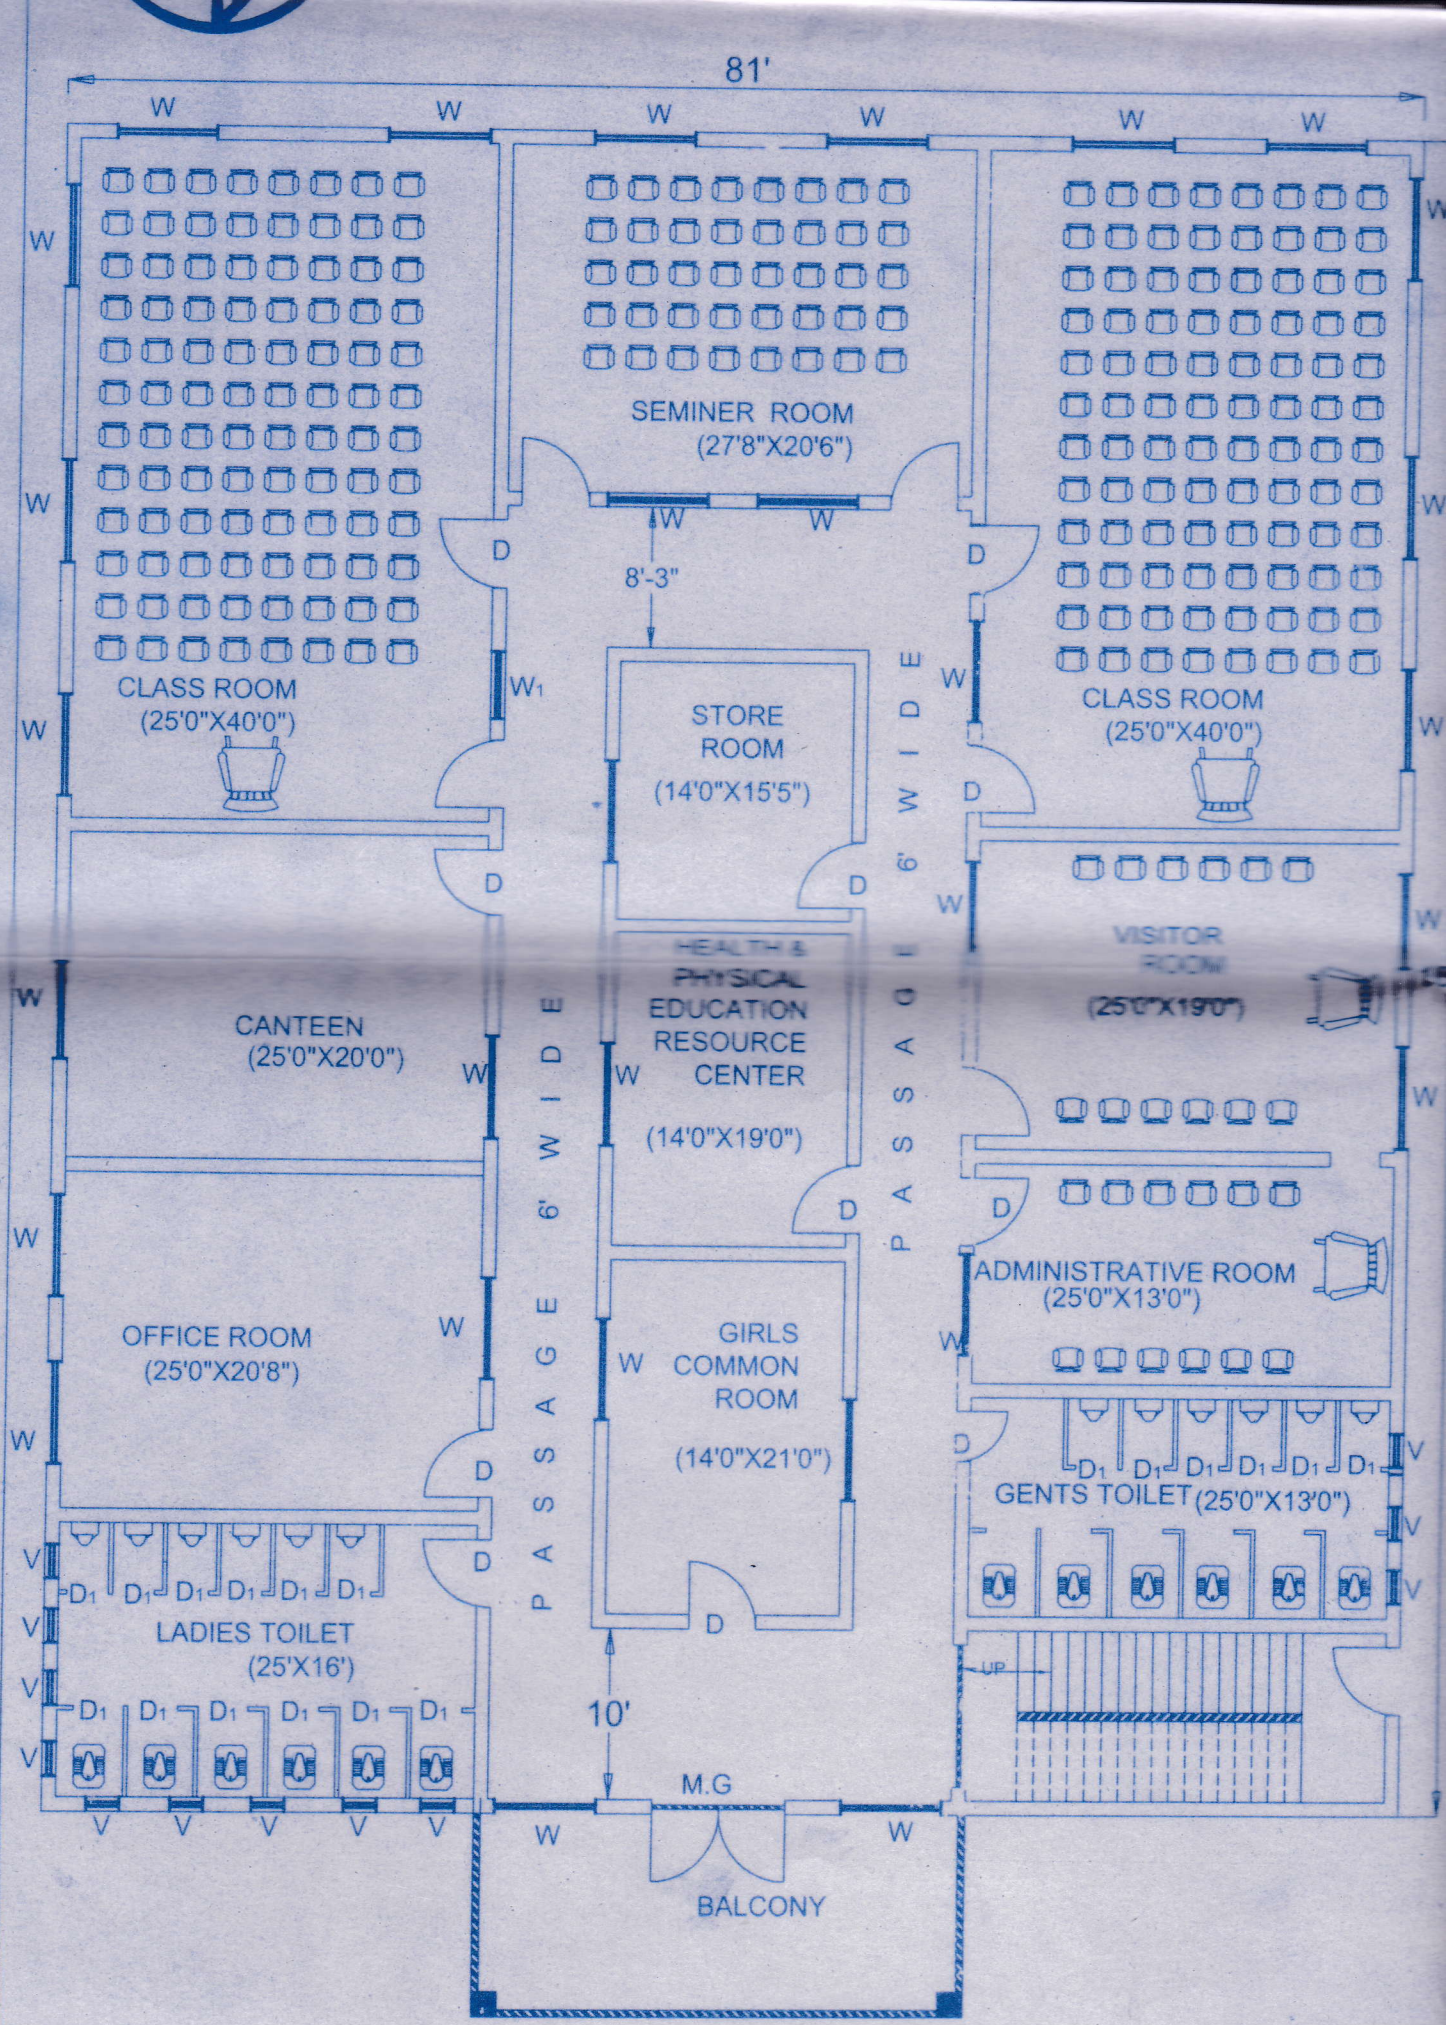

PROPOSED PLAN OF THE GROUND FLOOR

SACLE :- 1"=12'0"